NOMINAL CAR SIZE: 4 x 5
NOMINAL PLATFORM AREA: 19.3 SQ. FT./1.79 SQ. M
NET PLATFORM AREA: 17.1 SQ. FT./1.59 SQ. M

CARRIAGE GATE OPTION:
SUPPLIER: GOOD GATE
OPENING WIDTH: 36 IN.
AVAILABLE HEIGHTS:
80/84/96 IN.
LH- & RH-OPENING
(LH & RH OPTIONS SHOWN)

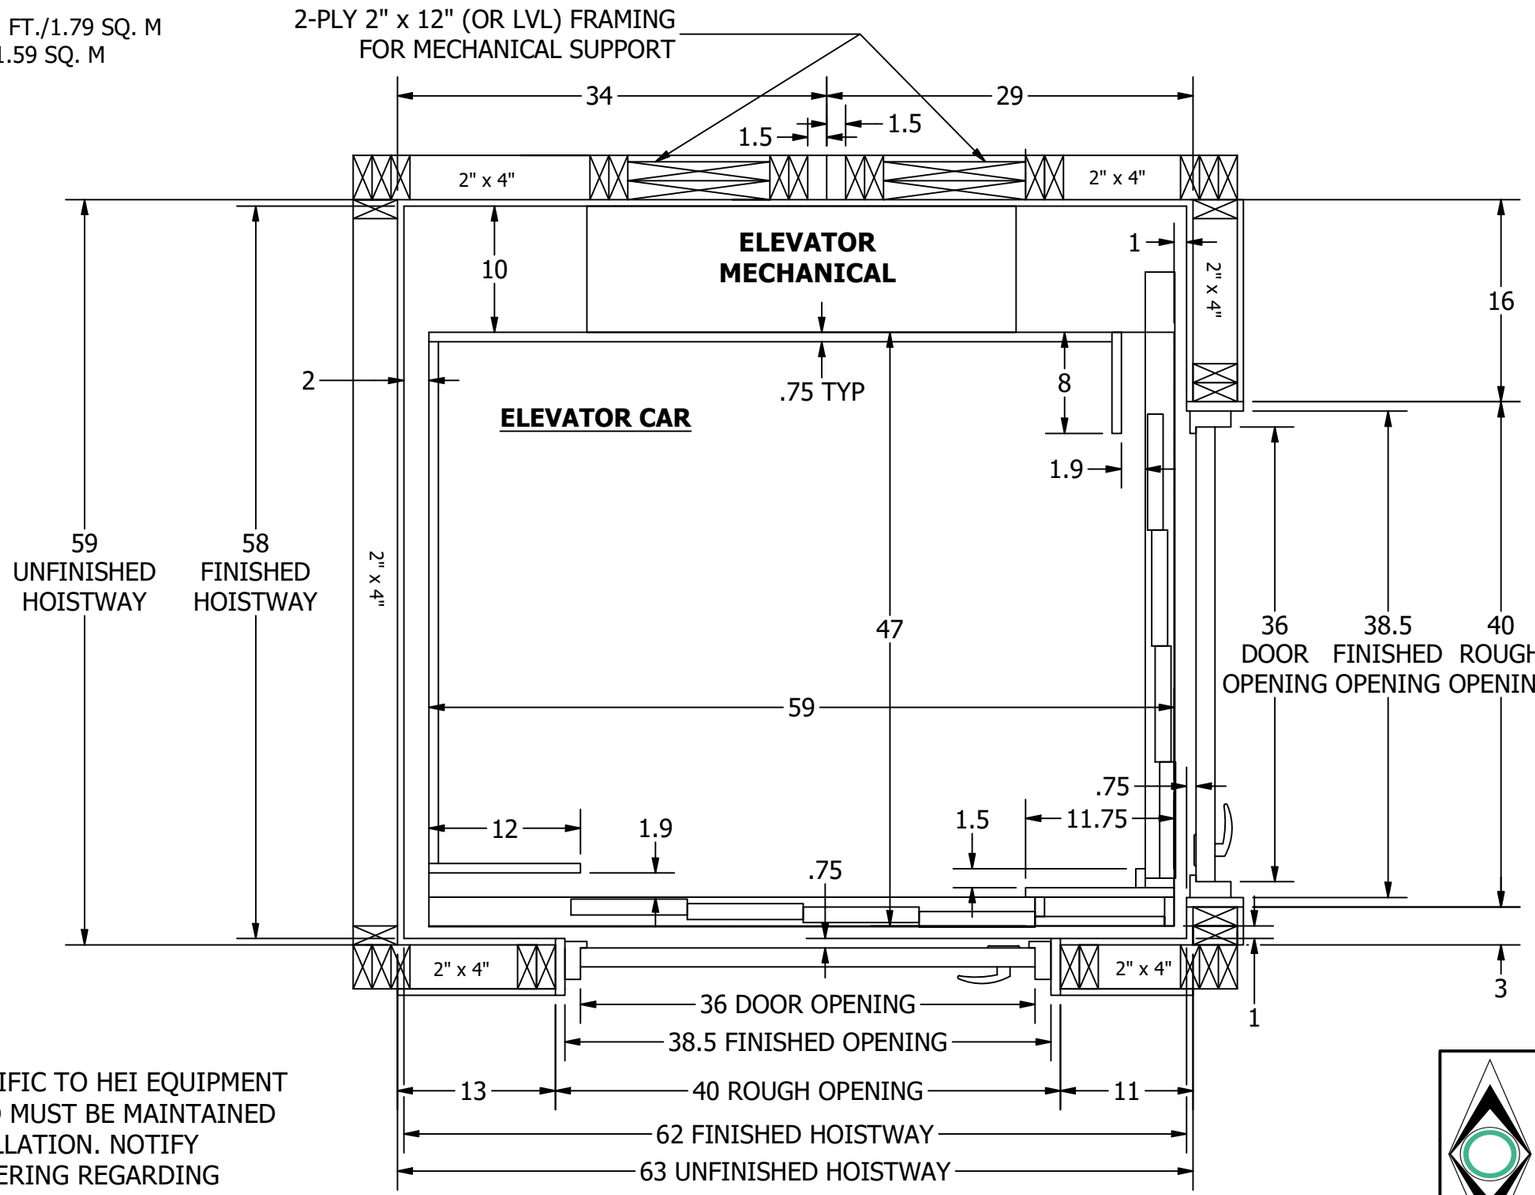

ADDITIONAL NOTES

(A) HOISTWAY DOORS TO BE INSTALLED NO MORE THAN 0.75" FROM THE HOISTWAY WALL; AS REQUIRED FOR THE 3/4 x 4 CODE COMPLIANCE.
(B) HOISTWAY DOORS TO BE SOLID CORE (SUPPLIED BY OTHERS).
(C) MAX 1 IN. CLEARANCE BETWEEN ELEVATOR FLOOR AND ENTRY POINTS.

NOTES:

1. ALL DIMENSIONS ARE SPECIFIC TO HEI EQUIPMENT AND ELEVATOR CODES AND MUST BE MAINTAINED TO ENSURE PROPER INSTALLATION. NOTIFY HYBRID ELEVATOR ENGINEERING REGARDING ANY DIMENSIONAL CHANGES BEFORE PROCEEDING.
2. PROPOSED DIMENSIONAL LAYOUT ONLY. GROUND FLOOR ORIENTATION SHOWN.
3. **ALLOWANCE FOR 1/2 IN. DRYWALL/PLYWOOD INCLUDED IN FINISHED HOISTWAY DIMENSIONS. FINISHED HOISTWAY WALLS MUST BE FLUSH WITH ELEVATOR PIT WALLS.**
4. **HOISTWAY WALL ON LANDING SIDE MUST BE PLUMB.**

CONFIDENTIAL & PROPRIETARY
THIS DOCUMENT CONTAINS INFORMATION PROPRIETARY TO HYBRID ELEVATOR INC. USE OR DISCLOSURE WITHOUT WRITTEN CONSENT OF HYBRID ELEVATOR IS EXPRESSLY FORBIDDEN.

HYBRID ELEVATOR INC.
MANUFACTURERS OF:
ELEVATORS AND DISABILITY LIFTS
#16 - 634 LOUGHEED ROAD
KELOWNA, BC V1X 7R8
778-484-0064
PROPRIETARY AND CONFIDENTIAL

ALL DIMENSIONS IN INCHES			
DRAWN CS	2024-10-24		
APPROVED HYBRID ELEVATOR			
3rd ANGLE PROJECTION			

TITLE: HOISTWAY: 4' x 5', DUAL ENTRY, RIGHT DRIVE STD/LVL LUMBER, CARRIAGE GATES

SIZE		DRAWING #	REV
B		2024-HEI-45-3RT_GG	
SCALE NTS		SHEET 1 OF 1	